JOB ORDER NO.	INDEX	PLANT NO.	DRAWING NUMBER	SHEET NO.	REV. NO.
11131061/00	P	C424	CD-289346	00 of 07	1

CONTRACTOR : ABB CONTRACTING CO. LTD.

CUSTOMER : NATIONAL GRID – SAUDI ARABIA / SEC–COA

PROJECT : REINFORCEMENT OF EXISTING 132/33kV SUBSTATION #8501
AL–MAJMAH SUBSTATION

CONTRACT NO. : –

PLANT NO. : C424

JOB ORDER NO. : 11131061/00

PANEL NAME : NEW 125V DC DISTRIBUTION BOARD
(TWO LINE DIAGRAM)

NOTES

REFERENCE DRAWINGS

DRAWING TITLE	DRAWING NO.
DRAWING CONTROL SHEET	CE-289148
ONE LINE DIAGRAM - DC AUXILIARY SYSTEM	CA-289211

AS-BUILT BY - DATE -

REV. NO.	DATE	BY	DESCRIPTION	CHKD.	CERT.	APPD.
1	29.04.13	EMM	REV. AS PER COMMENTS	CV	CV	DA
0	16.02.13	EMM	ISSUED FOR APPROVAL	CV	CV	DA

الشركة الوطنية لنقل الكهرباء

نقل الكهرباء National Grid SA

DRAWN BY E.MOJICA CHECKED BY C.VELEZ SCALE NTS

DATE STARTED 16.02.2013 DATE COMPLETED -

OPRG. DEPT. - ENG. DEPT. -

THIS DRAWING IS NOT TO BE USED FOR CONSTRUCTION OR FOR ORDERING MATERIAL UNTIL CERTIFIED AND DATED

CERTIFIED

BY - DATE -

TWO LINE DIAGRAM COVER PAGE

NEW 125V DC DISTRIBUTION BOARD

REINFORCEMENT OF EXISTING 132/133KV S/S #8501 AL-MAJMAH S/S

RIYADH SAUDI ARABIA

THIS DRAWING AND THE INFORMATION CONTAINED HEREIN ARE THE SOLE PROPERTY OF SAUDI ELECTRICITY CO. NO REPRODUCTION IN FULL OR IN PART SHALL BE OBTAINED FROM THIS DOCUMENT WITHOUT THE WRITTEN CONSENT OF ITS OWNER.

JOB ORDER NO.	INDEX	PLANT NO.	DRAWING NUMBER	SHEET NO.	REV. NO.
11131061/00	P	C424	CD-289346	01 of 07	1

SHEET	DESCRIPTION	REVISION						
		0	1	–	–	–	–	–
0	COVER SHEET	X	X					
1	INDEX	X	X					
2	TWO LINE DIAGRAM	X	X					
3	TWO LINE DIAGRAM	X	X					
4	TWO LINE DIAGRAM	X	X					
5	TWO LINE DIAGRAM	X	X					
6	TWO LINE DIAGRAM	X	X					
7	TWO LINE DIAGRAM	X	X					
8								
9								
NOTES

REFERENCE DRAWINGS

DRAWING TITLE	DRAWING NO.
DRAWING CONTROL SHEET	CE-289148
ONE LINE DIAGRAM - DC AUXILIARY SYSTEM	CA-289211

AS-BUILT BY _____ - _____ DATE _____ - _____

REV. NO.	DATE	BY	DESCRIPTION	CHKD.	CERT.	APPD.
1	29.04.13	EMM	REV. AS PER COMMENTS	CV	CV	DA
0	16.02.13	EMM	ISSUED FOR APPROVAL	CV	CV	DA

الشركة الوطنية لنقل الكهرباء

نقل الكهرباء
National Grid S.A

DRAWN BY E.MOJICA CHECKED BY C.VELEZ SCALE NTS

DATE STARTED 16.02.2013 DATE COMPLETED _____ - _____

OPRG. DEPT. _____ - _____ ENG. DEPT. _____ - _____

THIS DRAWING IS NOT TO BE USED FOR CONSTRUCTION OR FOR ORDERING MATERIAL UNTIL CERTIFIED AND DATED

CERTIFIED

BY _____ - _____ DATE _____ - _____

INDEX

NEW 125V DC DISTRIBUTION BOARD

REINFORCEMENT OF EXISTING 132/133KV S/S #8501 AL-MAJMAH S/S

RIYADH SAUDI ARABIA

JOB ORDER NO.	INDEX	PLANT NO.	DRAWING NUMBER	SHEET NO.	REV. NO.
11131061/00	P	C424	CD-289346	01 of 07	1

THIS DRAWING AND THE INFORMATION CONTAINED HEREIN ARE THE SOLE PROPERTY OF SAUDI ELECTRICITY CO. NO REPRODUCTION IN FULL OR IN PART SHALL BE OBTAINED FROM THIS DOCUMENT WITHOUT THE WRITTEN CONSENT OF ITS OWNER.

JOB ORDER NO.	INDEX	PLANT NO.	DRAWING NUMBER	SHEET NO.	REV. NO.
11131061/00	P	C424	CD-289346	02 of 07	1

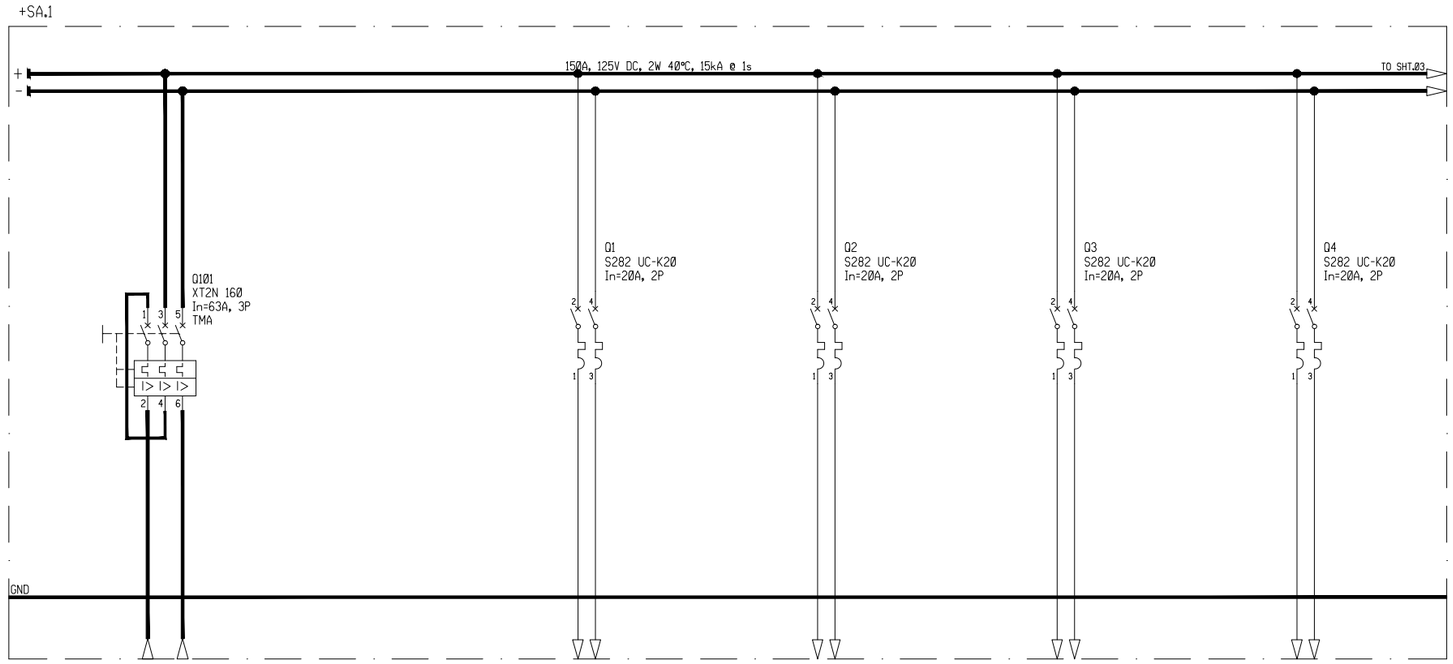

EQUIPMENT LABEL	-	-	-	-	-
ITEM DESCRIPTION	FROM EXISTING DCDB - - -	132kV PROTN SET-1 (GT3) - - -	132kV PROTN SET-2 (GT3) - - -	AVC PANEL SUPPLY-1 - - -	AVC PANEL SUPPLY-2 - - -
RATING (A, kW, kVA)	63A	20A	20A	20A	20A
CUBICLE LOCATION	+SA.1	+SA.1	+SA.1	+SA.1	+SA.1
MODULE SIZE	-	-	-	-	-
MODULE LOC.	-	-	-	-	-
CABLE SIZE	2-1Cx70sq.mm	2Cx6sq.mm	2Cx6sq.mm	2Cx6sq.mm	2Cx6sq.mm

NOTES

REFERENCE DRAWINGS

DRAWING TITLE	DRAWING NO.
DRAWING CONTROL SHEET	CE-289148
ONE LINE DIAGRAM - DC AUXILIARY SYSTEM	CA-289211

AS-BUILT BY - DATE -

REV. NO.	DATE	BY	DESCRIPTION	CHKD.	CERT.	APPD.
1	29.04.13	EMM	REV. AS PER COMMENTS	CV	CV	DA
0	16.02.13	EMM	ISSUED FOR APPROVAL	CV	CV	DA

الشركة الوطنية لنقل الكهرباء

نقل الكهرباء National Grid SA

DRAWN BY E.MOJICA CHECKED BY C.VELEZ SCALE NTS

DATE STARTED 16.02.2013 DATE COMPLETED -

OPRG. DEPT. - ENG. DEPT. -

THIS DRAWING IS NOT TO BE USED FOR CONSTRUCTION OR FOR ORDERING MATERIAL UNTIL CERTIFIED AND DATED

CERTIFIED

BY - DATE -

TWO LINE DIAGRAM

NEW 125V DC DISTRIBUTION BOARD

REINFORCEMENT OF EXISTING 132/133KV S/S #8501 AL-MAJMAH S/S

RIYADH SAUDI ARABIA

JOB ORDER NO.	INDEX	PLANT NO.	DRAWING NUMBER	SHEET NO.	REV. NO.
11131061/00	P	C424	CD-289346	02 of 07	1

SEC-D (2004/10)

DMS VECTOR SECD00

THIS DRAWING AND THE INFORMATION CONTAINED HEREIN ARE THE SOLE PROPERTY OF SAUDI ELECTRICITY CO. NO REPRODUCTION IN FULL OR IN PART SHALL BE OBTAINED FROM THIS DOCUMENT WITHOUT THE WRITTEN CONSENT OF ITS OWNER.

JOB ORDER NO.	INDEX	PLANT NO.	DRAWING NUMBER	SHEET NO.	REV. NO.
11131061/00	P	C424	CD-289346	03 of 07	1

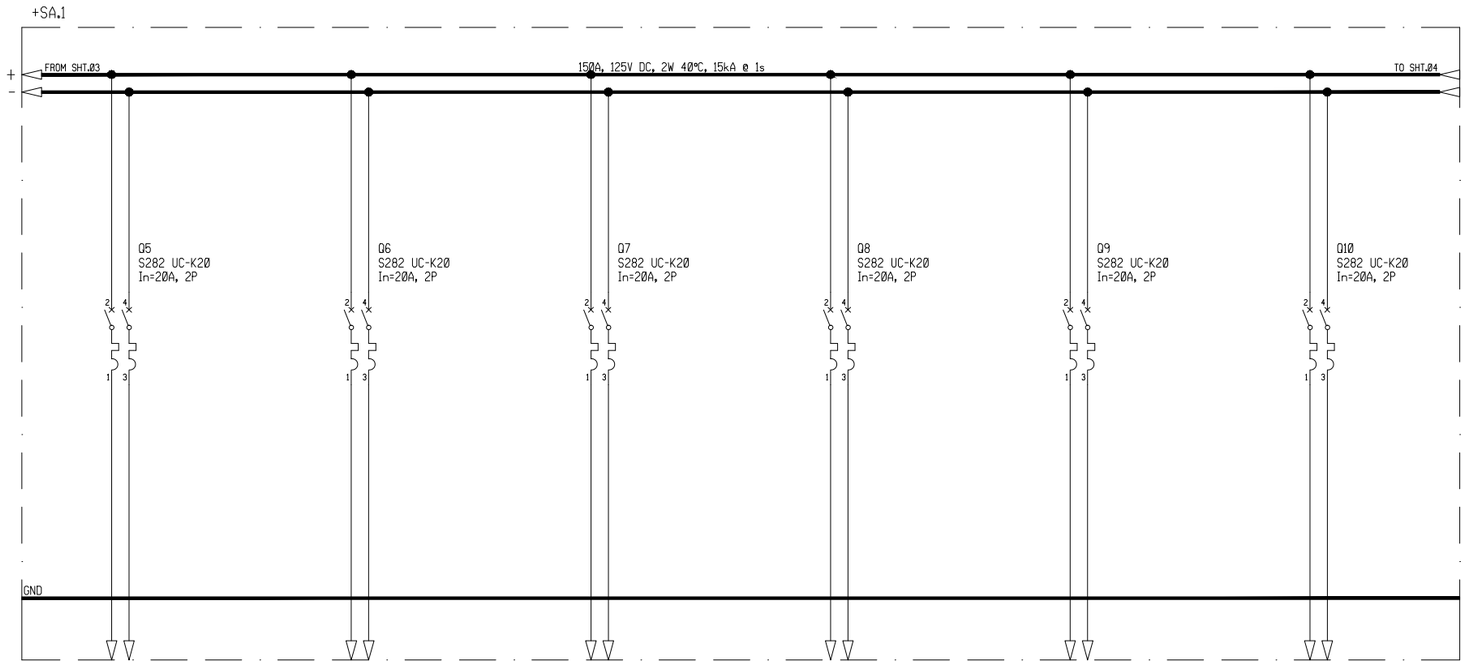

EQUIPMENT LABEL	-	-	-	-	-	-
ITEM DESCRIPTION	REVENUE METERING PANEL - - -	NEW LIGHTING PANEL CONTROL SUPPLY - -	NEW POWER PANEL CONTROL SUPPLY - - -	EMERGENCY LIGHTING ILLUMINATION IN PANEL - -	EMERGENCY LIGHTING SUPPLY-1 - - -	EMERGENCY LIGHTING SUPPLY-2 - - -
RATING (A, kW, kVA)	20A	20A	20A	20A	20A	20A
CUBICLE LOCATION	+SA.1	+SA.1	+SA.1	+SA.1	+SA.1	+SA.1
MODULE SIZE	-	-	-	-	-	-
MODULE LOC.	-	-	-	-	-	-
CABLE SIZE	2Cx6sq.mm	2Cx6sq.mm	2Cx6sq.mm	2Cx6sq.mm	2Cx6sq.mm	2Cx6sq.mm

NOTES

REFERENCE DRAWINGS

DRAWING TITLE	DRAWING NO.
DRAWING CONTROL SHEET	CE-289148
ONE LINE DIAGRAM - DC AUXILIARY SYSTEM	CA-289211

AS-BUILT BY - DATE -

REV. NO.	DATE	BY	DESCRIPTION	CHKD.	CERT.	APPD.
1	29.04.13	EMM	REV. AS PER COMMENTS	CV	CV	DA
0	16.02.13	EMM	ISSUED FOR APPROVAL	CV	CV	DA

الشركة الوطنية لنقل الكهرباء

نقل الكهرباء National Grid SA

DRAWN BY E.MOJICA CHECKED BY C.VELEZ SCALE NTS

DATE STARTED 16.02.2013 DATE COMPLETED -

OPRG. DEPT. - ENG. DEPT. -

THIS DRAWING IS NOT TO BE USED FOR CONSTRUCTION OR FOR ORDERING MATERIAL UNTIL CERTIFIED AND DATED

CERTIFIED

BY - DATE -

TWO LINE DIAGRAM

NEW 125V DC DISTRIBUTION BOARD

REINFORCEMENT OF EXISTING 132/133KV S/S #8501 AL-MAJMAH S/S

RIYADH SAUDI ARABIA

JOB ORDER NO.	INDEX	PLANT NO.	DRAWING NUMBER	SHEET NO.	REV. NO.
11131061/00	P	C424	CD-289346	03 of 07	1

THIS DRAWING AND THE INFORMATION CONTAINED HEREIN ARE THE SOLE PROPERTY OF SAUDI ELECTRICITY CO. NO REPRODUCTION IN FULL OR IN PART SHALL BE OBTAINED FROM THIS DOCUMENT WITHOUT THE WRITTEN CONSENT OF ITS OWNER.

SEC-D (2004/10)

DMS VECTOR SECD00

JOB ORDER NO.	INDEX	PLANT NO.	DRAWING NUMBER	SHEET NO.	REV. NO.
11131061/00	P	C424	CD-289346	04 of 07	1

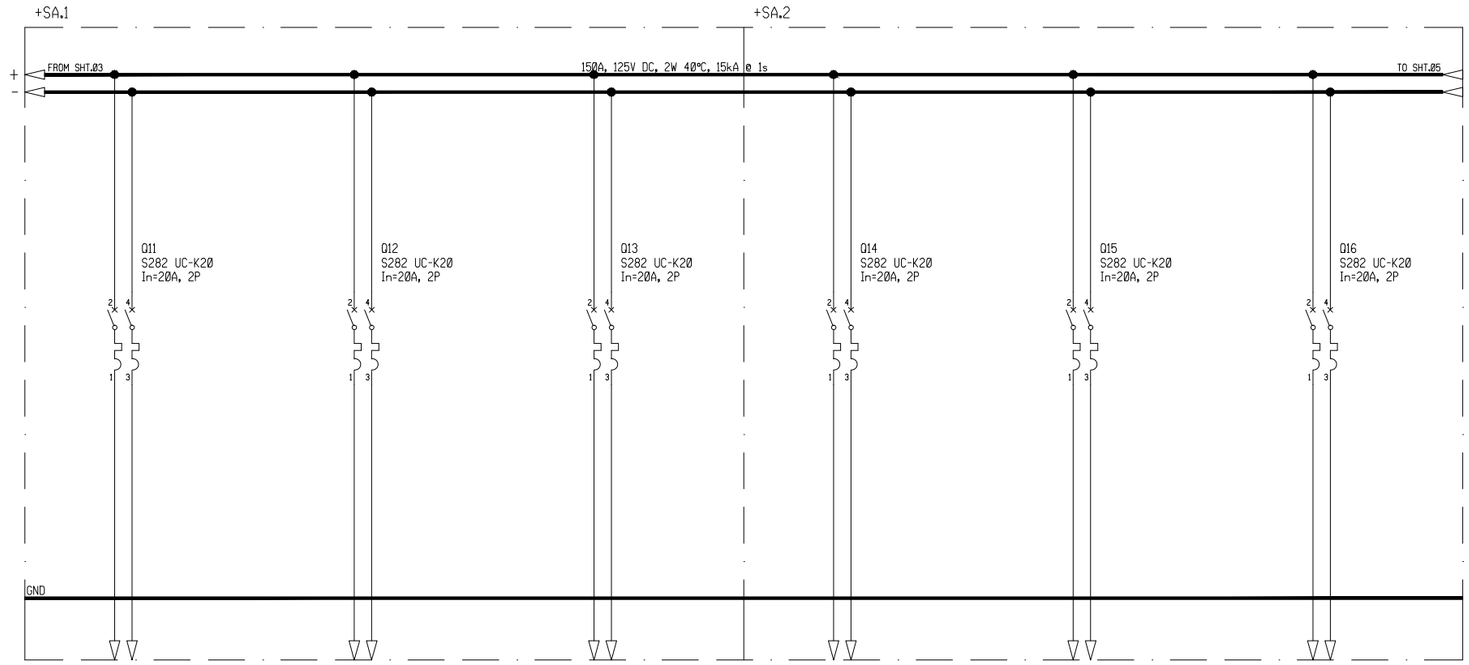

EQUIPMENT LABEL	-	-	-	-	-	-
ITEM DESCRIPTION	LOCAL CONTROL CABINET (NEW GT3) - - -	AUTO CHANGE OVER SWITCHING PANEL - - -	33kV BUS SECTION-C CB ALARM SIGNALLING - -	33kV BUS SECTION-C I/C CB ALARM & SIGNALLING - -	33kV BUS SECTION-C O/G CB ALARM & SIGNALLING - -	33kV BUS SECTION-C OPERATING MECHANISM - -
RATING (A, kW, kVA)	20A	20A	20A	20A	20A	20A
CUBICLE LOCATION	+SA.1	+SA.1	+SA.1	+SA.2	+SA.2	+SA.2
MODULE SIZE	-	-	-	-	-	-
MODULE LOC.	-	-	-	-	-	-
CABLE SIZE	2Cx6sq.mm	2Cx6sq.mm	2Cx6sq.mm	2Cx6sq.mm	2Cx6sq.mm	2Cx6sq.mm

NOTES

REFERENCE DRAWINGS

DRAWING TITLE	DRAWING NO.
DRAWING CONTROL SHEET	CE-289148
ONE LINE DIAGRAM - DC AUXILIARY SYSTEM	CA-289211

AS-BUILT BY - DATE -

REV. NO.	DATE	BY	DESCRIPTION	CHKD.	CERT.	APPD.
1	29.04.13	EMM	REV. AS PER COMMENTS	CV	CV	DA
0	16.02.13	EMM	ISSUED FOR APPROVAL	CV	CV	DA

الشركة الوطنية لنقل الكهرباء

نقل الكهرباء National Grid SA

DRAWN BY E.MOJICA CHECKED BY C.VELEZ SCALE NTS

DATE STARTED 16.02.2013 DATE COMPLETED -

OPRG. DEPT. - ENG. DEPT. -

THIS DRAWING IS NOT TO BE USED FOR CONSTRUCTION OR FOR ORDERING MATERIAL UNTIL CERTIFIED AND DATED

CERTIFIED

BY - DATE -

TWO LINE DIAGRAM

NEW 125V DC DISTRIBUTION BOARD

REINFORCEMENT OF EXISTING 132/133KV S/S #8501 AL-MAJMAH S/S

RIYADH SAUDI ARABIA

JOB ORDER NO.	INDEX	PLANT NO.	DRAWING NUMBER	SHEET NO.	REV. NO.
11131061/00	P	C424	CD-289346	04 of 07	1

SEC-D (2004/10)

DMS VECTOR SECD00

THIS DRAWING AND THE INFORMATION CONTAINED HEREIN ARE THE SOLE PROPERTY OF SAUDI ELECTRICITY CO. NO REPRODUCTION IN FULL OR IN PART SHALL BE OBTAINED FROM THIS DOCUMENT WITHOUT THE WRITTEN CONSENT OF ITS OWNER.

JOB ORDER NO.	INDEX	PLANT NO.	DRAWING NUMBER	SHEET NO.	REV. NO.
11131061/00	P	C424	CD-289346	05 of 07	1

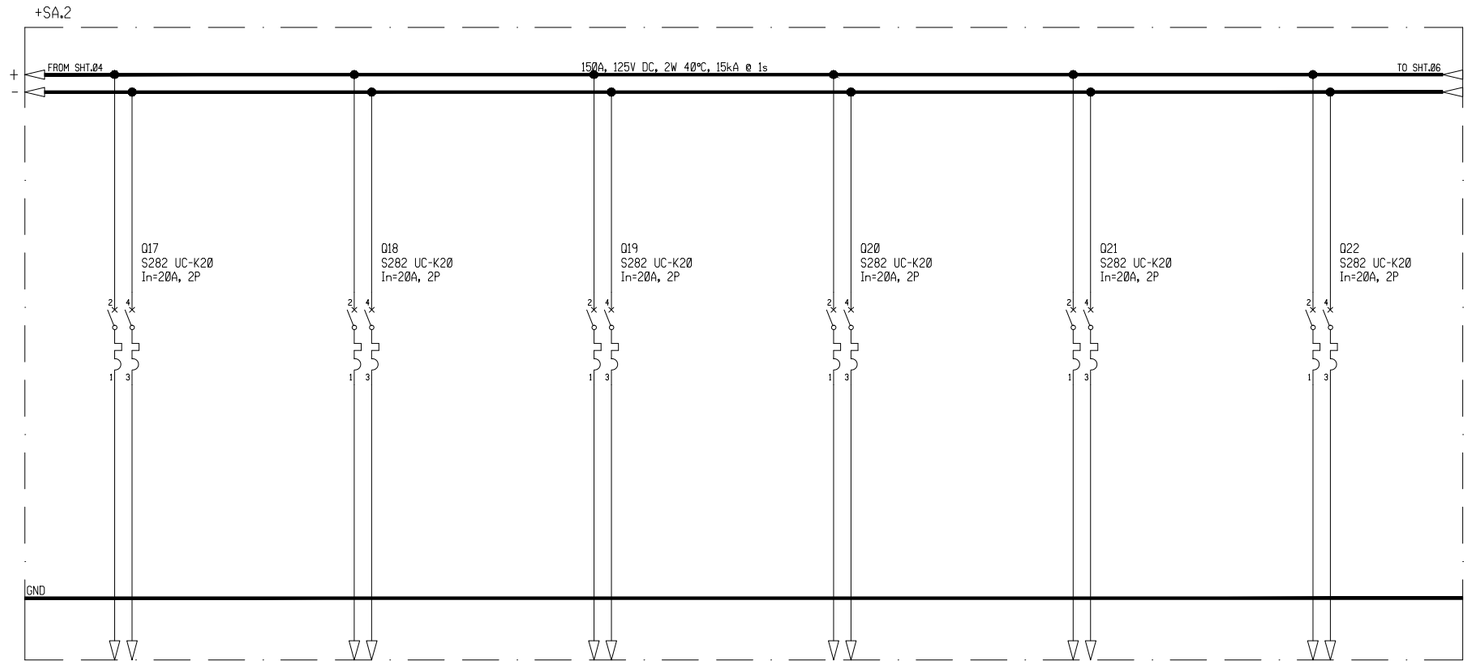

EQUIPMENT LABEL	-	-	-	-	-	-
ITEM DESCRIPTION	33kV BUS SECTION-C OPERATING MECHANISM - -	33kV BUS SECTION-C I/C CB OPERATING MECHANISM - -	33kV BUS SECTION-C TC2 SUPPLY - - -	33kV BUS SECTION-C I/C TC2 SUPPLY - -	33kV BUS SECTION-C O/G TC2 SUPPLY - -	33kV BUS SECTION-C TC1/CC SUPPLY - - -
RATING (A, kW, kVA)	20A	20A	20A	20A	20A	20A
CUBICLE LOCATION	+SA.2	+SA.2	+SA.2	+SA.2	+SA.2	+SA.2
MODULE SIZE	-	-	-	-	-	-
MODULE LOC.	-	-	-	-	-	-
CABLE SIZE	2Cx6sq.mm	2Cx6sq.mm	2Cx6sq.mm	2Cx6sq.mm	2Cx6sq.mm	2Cx6sq.mm

NOTES

REFERENCE DRAWINGS

DRAWING TITLE	DRAWING NO.
DRAWING CONTROL SHEET	CE-289148
ONE LINE DIAGRAM - DC AUXILIARY SYSTEM	CA-289211

AS-BUILT BY - DATE -

REV. NO.	DATE	BY	DESCRIPTION	CHKD.	CERT.	APPD.
1	29.04.13	EMM	REV. AS PER COMMENTS	CV	CV	DA
0	16.02.13	EMM	ISSUED FOR APPROVAL	CV	CV	DA

الشركة الوطنية لنقل الكهرباء

نقل الكهرباء National Grid SA

DRAWN BY E.MOJICA CHECKED BY C.VELEZ SCALE NTS

DATE STARTED 16.02.2013 DATE COMPLETED -

OPRG. DEPT. - ENG. DEPT. -

THIS DRAWING IS NOT TO BE USED FOR CONSTRUCTION OR FOR ORDERING MATERIAL UNTIL CERTIFIED AND DATED

CERTIFIED

BY - DATE -

TWO LINE DIAGRAM

NEW 125V DC DISTRIBUTION BOARD

REINFORCEMENT OF EXISTING 132/133KV S/S #8501 AL-MAJMAH S/S

RIYADH SAUDI ARABIA

JOB ORDER NO.	INDEX	PLANT NO.	DRAWING NUMBER	SHEET NO.	REV. NO.
11131061/00	P	C424	CD-289346	05 of 07	1

THIS DRAWING AND THE INFORMATION CONTAINED HEREIN ARE THE SOLE PROPERTY OF SAUDI ELECTRICITY CO. NO REPRODUCTION IN FULL OR IN PART SHALL BE OBTAINED FROM THIS DOCUMENT WITHOUT THE WRITTEN CONSENT OF ITS OWNER.

SEC-D (2004/10)

DMS VECTOR SECD00

JOB ORDER NO.	INDEX	PLANT NO.	DRAWING NUMBER	SHEET NO.	REV. NO.
11131061/00	P	C424	CD-289346	06 of 07	1

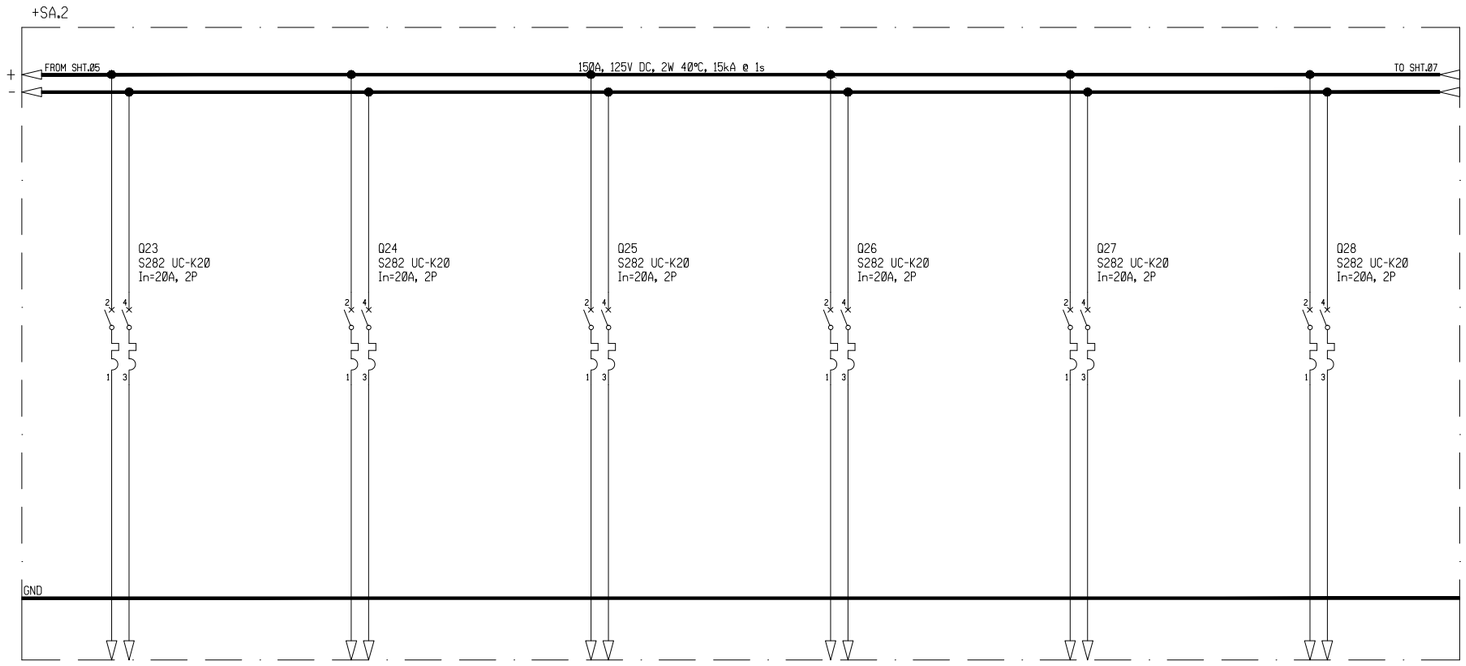

EQUIPMENT LABEL	-	-	-	-	-	-
ITEM DESCRIPTION	33kV BUS SECTION-C I/C CB TC1/CC SUPPLY - -	33kV BUS SECTION-C O/G CB TC1/CC SUPPLY - -	SPARE - - -	SPARE - - -	SPARE - - -	SPARE - - -
RATING (A, kW, kVA)	20A	20A	20A	20A	20A	20A
CUBICLE LOCATION	+SA.2	+SA.2	+SA.2	+SA.2	+SA.2	+SA.2
MODULE SIZE	-	-	-	-	-	-
MODULE LOC.	-	-	-	-	-	-
CABLE SIZE	2Cx6sq.mm	2Cx6sq.mm	-	-	-	-

NOTES

REFERENCE DRAWINGS

DRAWING TITLE	DRAWING NO.
DRAWING CONTROL SHEET	CE-289148
ONE LINE DIAGRAM - DC AUXILIARY SYSTEM	CA-289211

AS-BUILT BY - DATE -

REV. NO.	DATE	BY	DESCRIPTION	CHKD.	CERT.	APPD.
1	29.04.13	EMM	REV. AS PER COMMENTS	CV	CV	DA
0	16.02.13	EMM	ISSUED FOR APPROVAL	CV	CV	DA

الشركة الوطنية لنقل الكهرباء

نقل الكهرباء National Grid SA

DRAWN BY E.MOJICA CHECKED BY C.VELEZ SCALE NTS

DATE STARTED 16.02.2013 DATE COMPLETED -

OPRG. DEPT. - ENG. DEPT. -

THIS DRAWING IS NOT TO BE USED FOR CONSTRUCTION OR FOR ORDERING MATERIAL UNTIL CERTIFIED AND DATED

CERTIFIED

BY - DATE -

TWO LINE DIAGRAM

NEW 125V DC DISTRIBUTION BOARD

REINFORCEMENT OF EXISTING 132/133KV S/S #8501 AL-MAJMAH S/S

RIYADH SAUDI ARABIA

JOB ORDER NO.	INDEX	PLANT NO.	DRAWING NUMBER	SHEET NO.	REV. NO.
11131061/00	P	C424	CD-289346	06 of 07	1

THIS DRAWING AND THE INFORMATION CONTAINED HEREIN ARE THE SOLE PROPERTY OF SAUDI ELECTRICITY CO. NO REPRODUCTION IN FULL OR IN PART SHALL BE OBTAINED FROM THIS DOCUMENT WITHOUT THE WRITTEN CONSENT OF ITS OWNER.

SEC-D (2004/10)

DMS VECTOR SECD00

JOB ORDER NO.	INDEX	PLANT NO.	DRAWING NUMBER	SHEET NO.	REV. NO.
11131061/00	P	C424	CD-289346	07 of 07	1

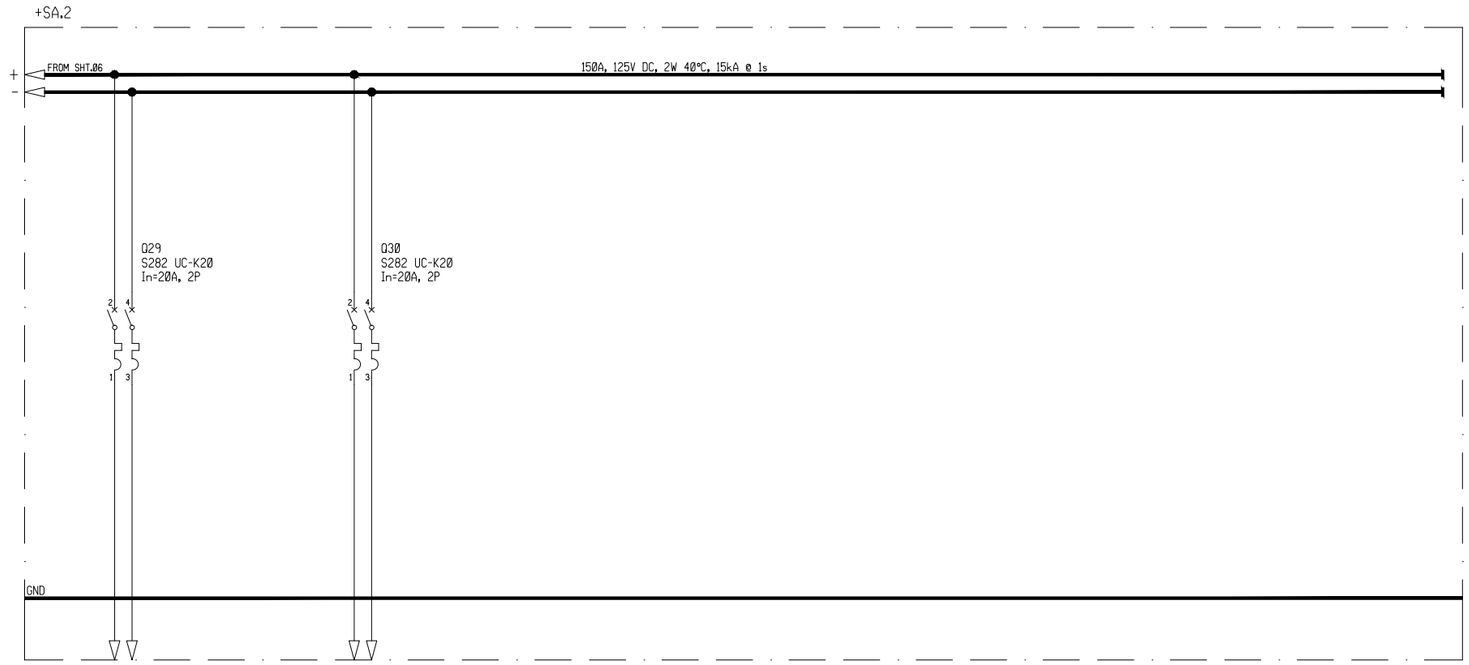

EQUIPMENT LABEL	-	-	
ITEM DESCRIPTION	SPARE - - -	SPARE - - -	
RATING (A, kW, kVA)	20A	20A	
CUBICLE LOCATION	+SA.2	+SA.2	
MODULE SIZE	-	-	
MODULE LOC.	-	-	
CABLE SIZE	2Cx6sq.mm	2Cx6sq.mm	

NOTES

REFERENCE DRAWINGS

DRAWING TITLE	DRAWING NO.
DRAWING CONTROL SHEET	CE-289148
ONE LINE DIAGRAM - DC AUXILIARY SYSTEM	CA-289211

AS-BUILT BY - DATE -

REV. NO.	DATE	BY	DESCRIPTION	CHKD.	CERT.	APPD.
1	29.04.13	EMM	REV. AS PER COMMENTS	CV	CV	DA
0	16.02.13	EMM	ISSUED FOR APPROVAL	CV	CV	DA

الشركة الوطنية لنقل الكهرباء

نقل الكهرباء National Grid SA

DRAWN BY E.MOJICA CHECKED BY C.VELEZ SCALE NTS

DATE STARTED 16.02.2013 DATE COMPLETED -

OPRG. DEPT. - ENG. DEPT. -

THIS DRAWING IS NOT TO BE USED FOR CONSTRUCTION OR FOR ORDERING MATERIAL UNTIL CERTIFIED AND DATED

CERTIFIED

BY - DATE -

TWO LINE DIAGRAM

NEW 125V DC DISTRIBUTION BOARD

REINFORCEMENT OF EXISTING 132/133KV S/S #8501 AL-MAJMAH S/S

RIYADH SAUDI ARABIA

THIS DRAWING AND THE INFORMATION CONTAINED HEREIN ARE THE SOLE PROPERTY OF SAUDI ELECTRICITY CO. NO REPRODUCTION IN FULL OR IN PART SHALL BE OBTAINED FROM THIS DOCUMENT WITHOUT THE WRITTEN CONSENT OF ITS OWNER.

SEC-D (2004/10)

DMS VECTOR SECD00